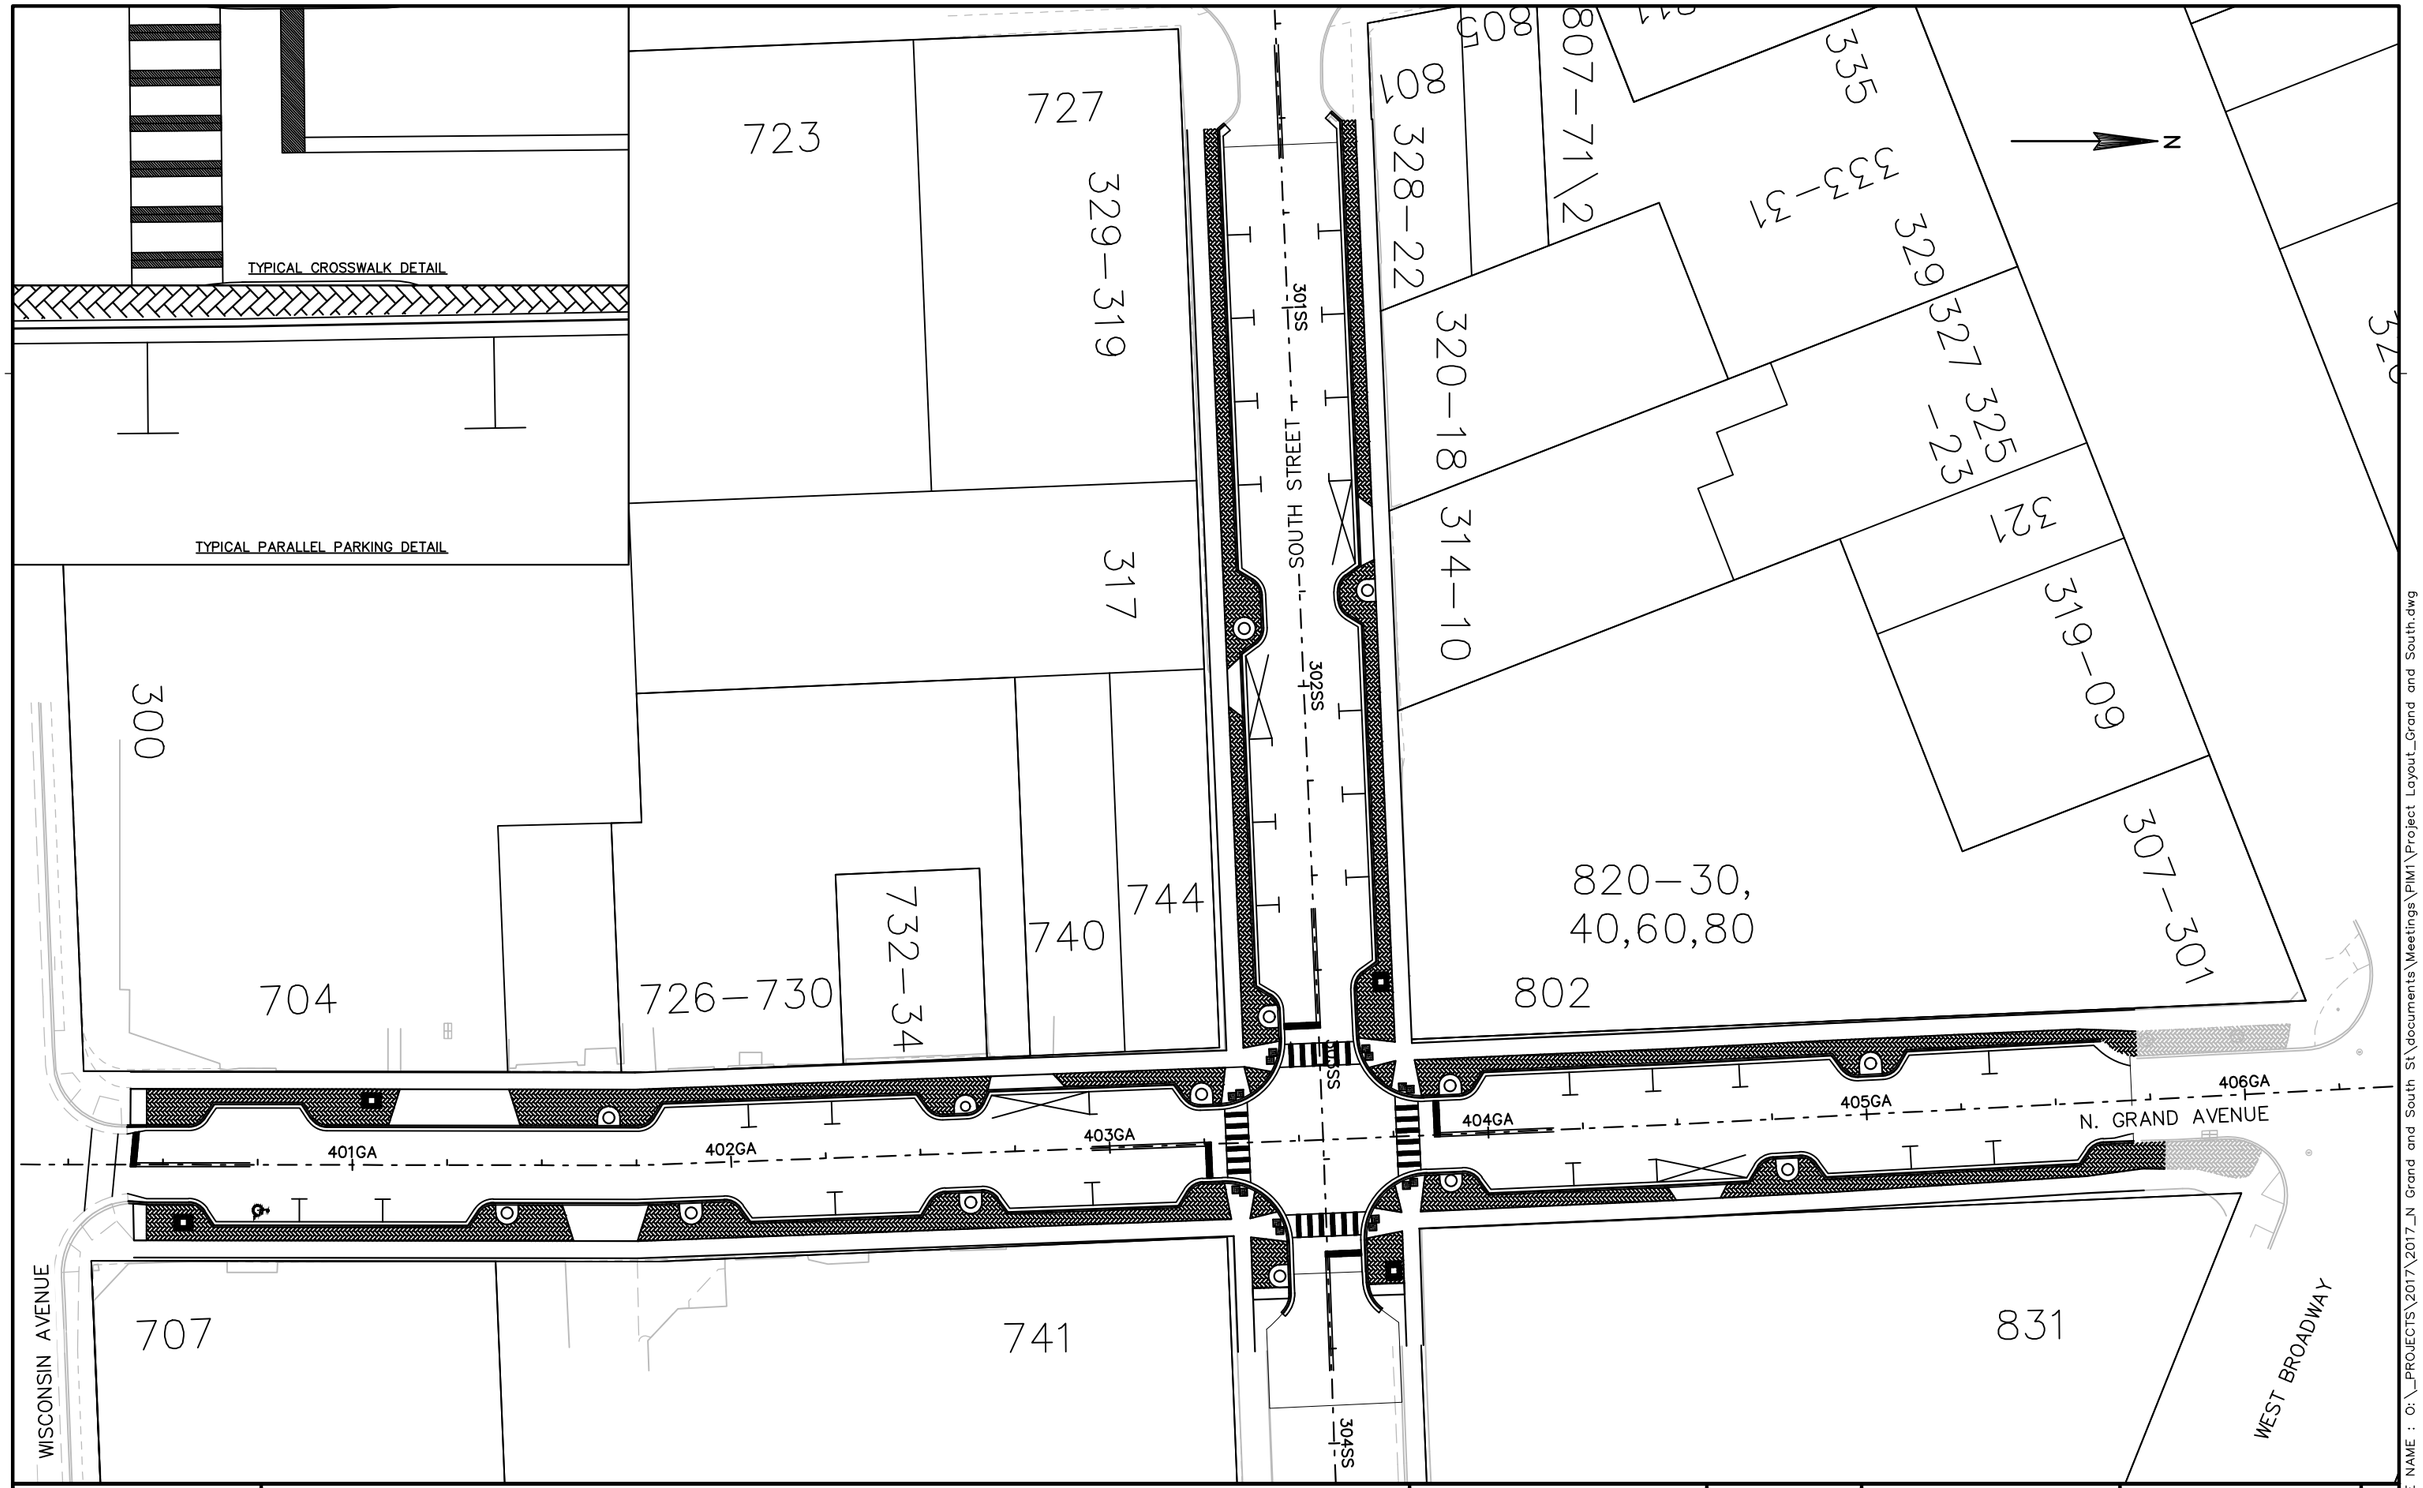

CITY OF WAUKESHA DEPARTMENT OF PUBLIC WORKS	N. GRAND AVENUE/SOUTH STREET PROPOSED LAYOUT	APPROVED: DATE: APPROVED: DATE:	DRAWN BY: BCS CHECKED BY:	PLOT SCALE : 1 IN:40 FT PLOT DATE : 1/10/2017 3:05 PM	SHEET NO. 1 OF 1 18 PROJECT NO: 2017–GRAND AVENUE

FILE NAME : O:_PROJECTS\2017\2017_N Grand and South St\documents\Meetings\PIM1\Project Layout_Grand and South.dwg