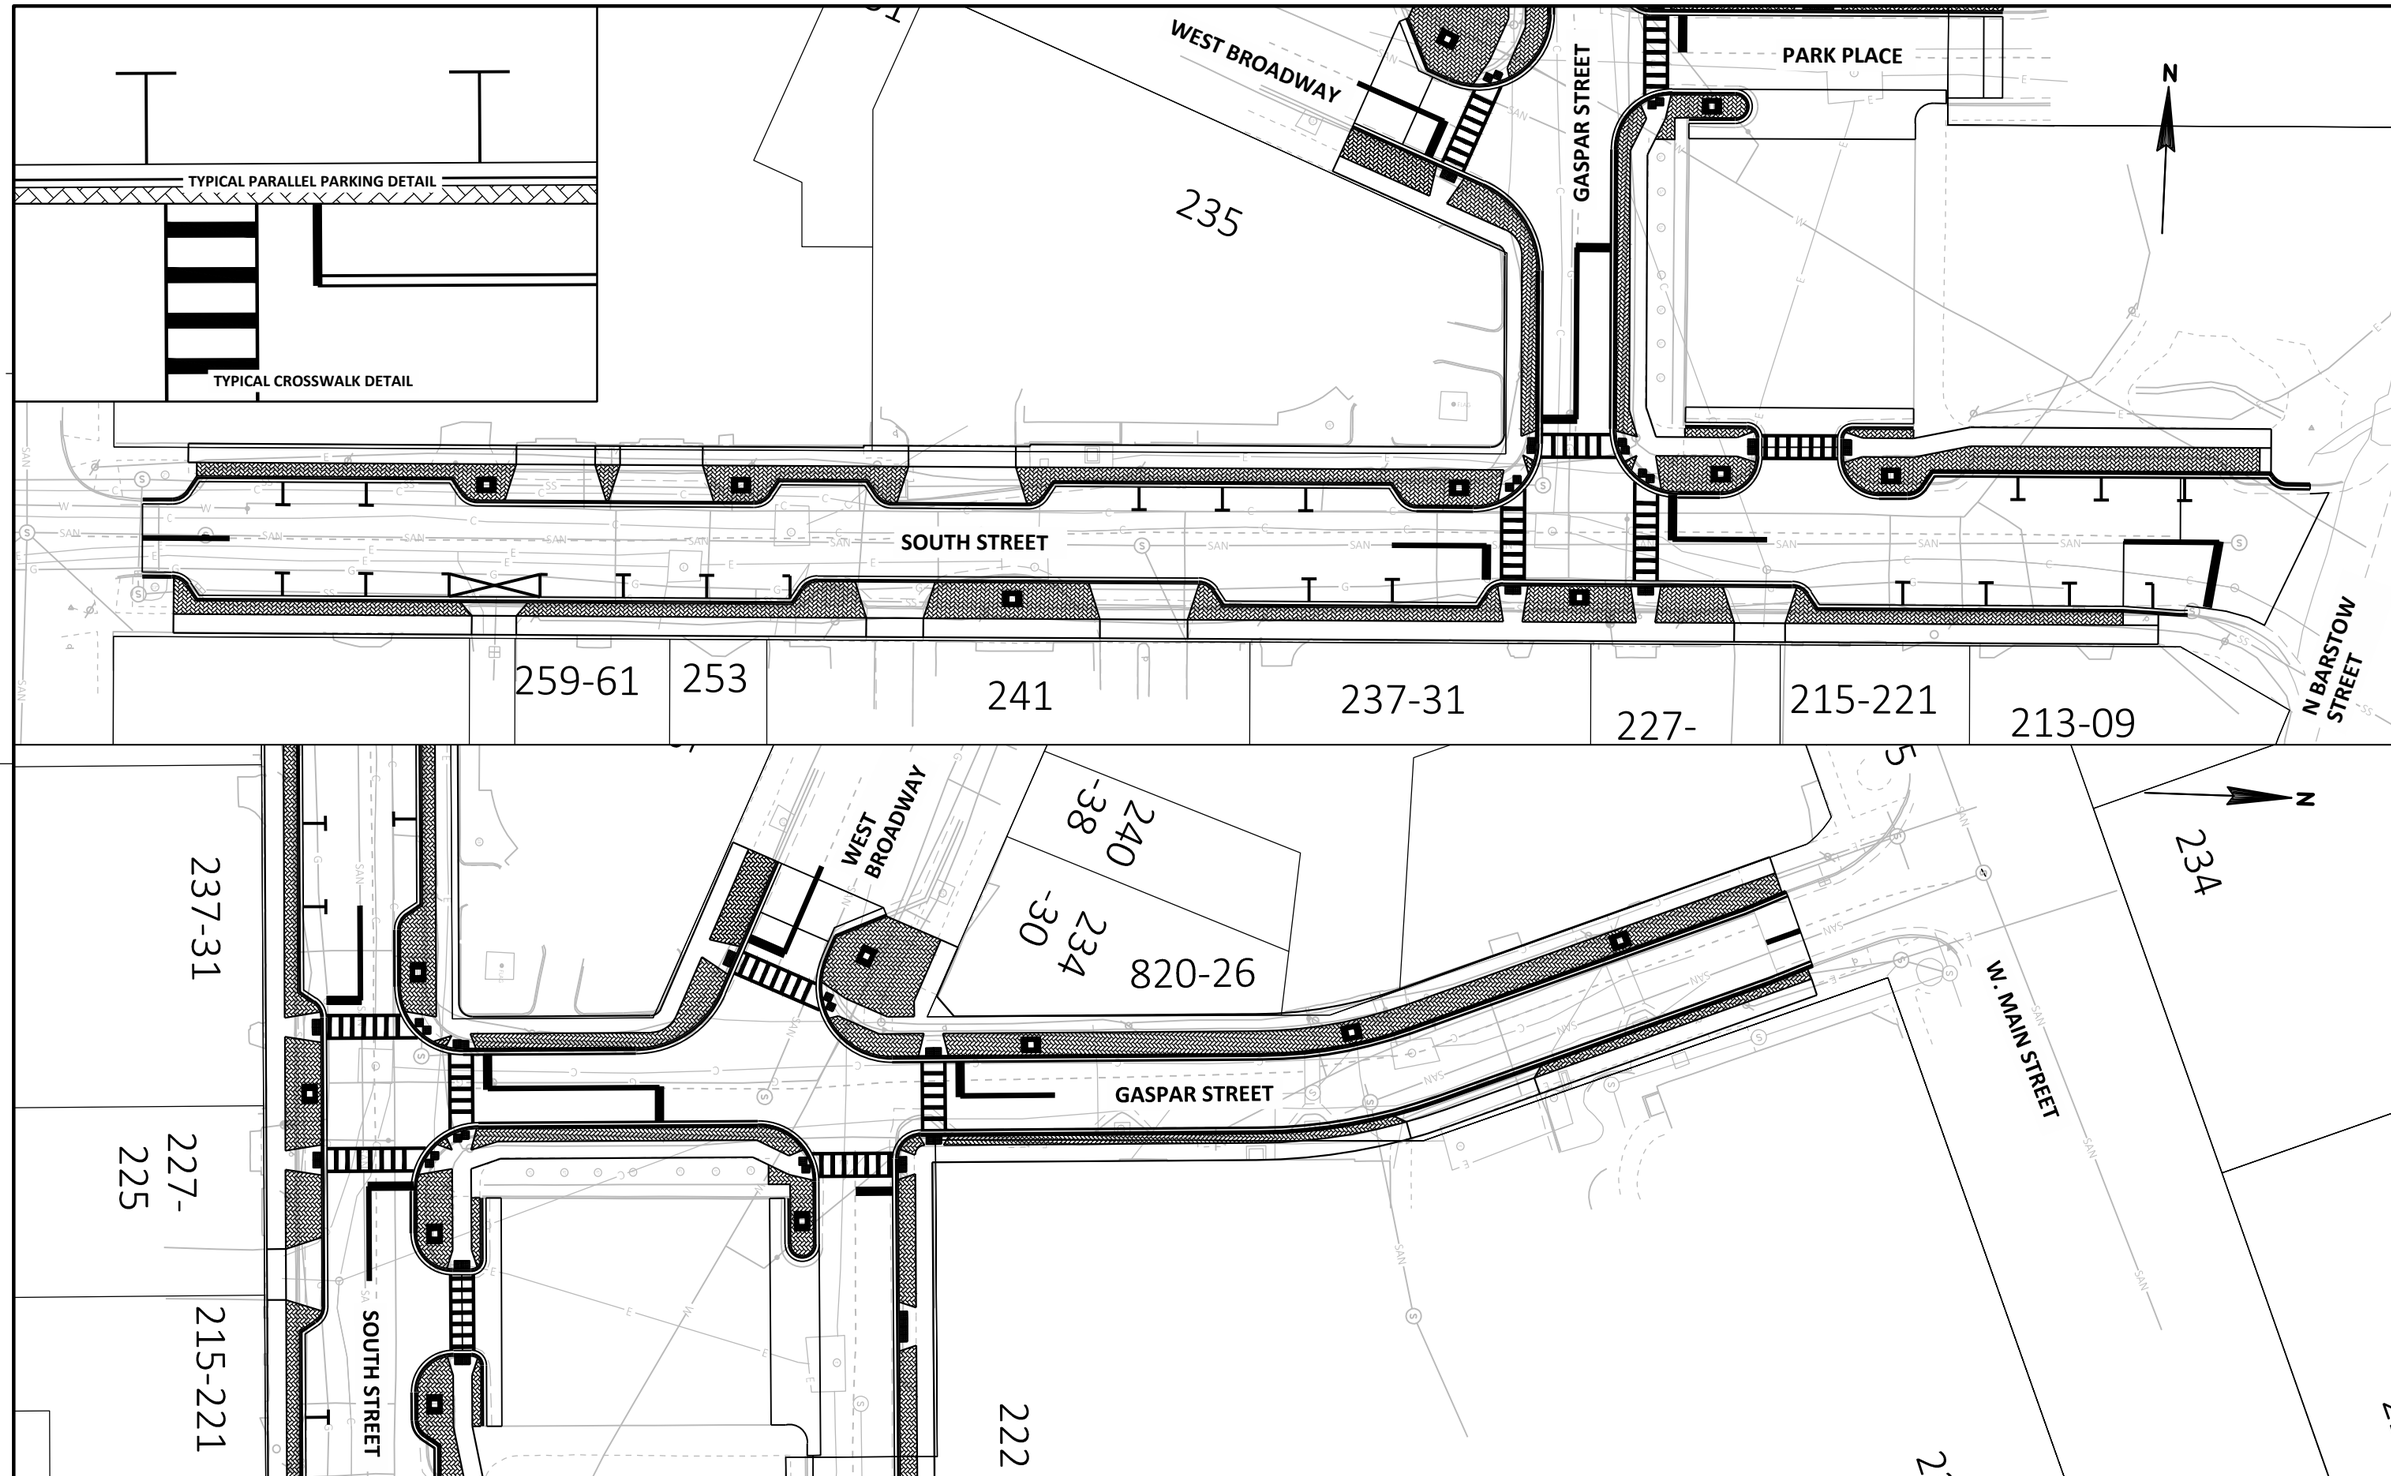

CITY OF WAUKESHA DEPARTMENT OF PUBLIC WORKS	**SOUTH STREET AND GASPAR STREET** **PROPOSED LAYOUT**	APPROVED: _____ DATE: _____ APPROVED: _____ DATE: _____	DRAWN BY: BCS CHECKED BY: _____	PLOT SCALE : 1" = 40'_XREF PLOT DATE : 1/17/2018 11:27 AM	**SHEET NO. 1 OF 1** **X** PROJECT NO: 2018-SOUTH AND GASPAR

FILE NAME : O:_PROJECTS\2018\2018_South St & Gaspar St\documents\Meetings\PIM 1\South and Gaspar Preliminary Layout.dwg